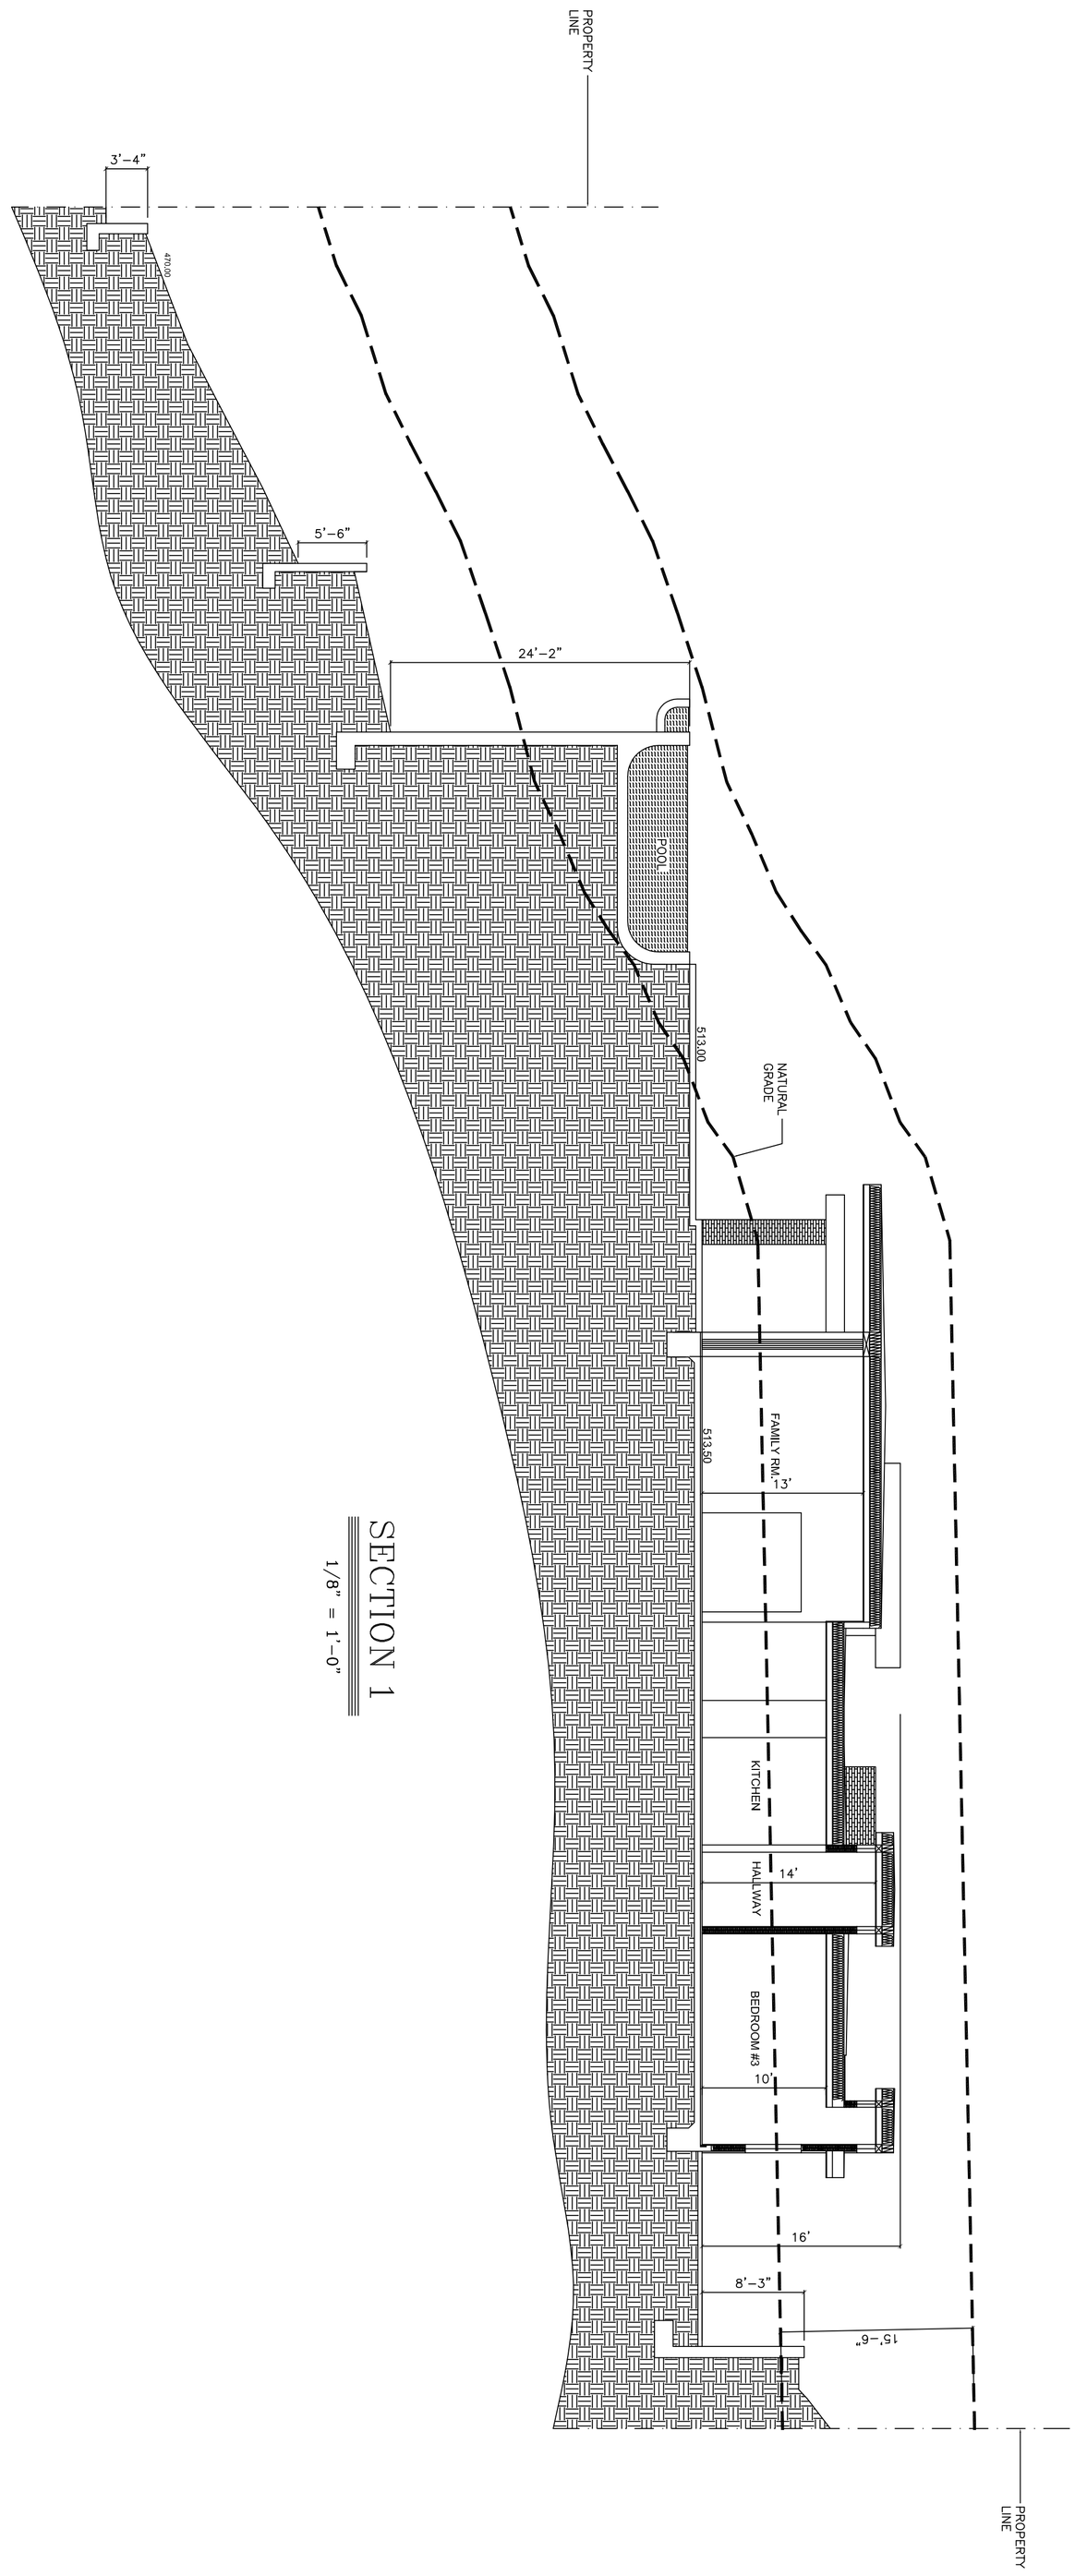

SECTION 1

1/8" = 1'-0"

A5.0

DRAWING TITLE: SECTION

PROJECT ADDRESS: 16058 ANOKA DR. PACIFIC PALISADES CA 90272

REVISIONS	
DATE	DESCRIPTION

CITY OF LOS ANGELES
CALIFORNIA
DEPARTMENT OF ENGINEERING & BUILDING SERVICES

DRAWN	CHECKED	SCALE
APPROVED BY		DATE
CITY ENGINEER – R.C.E.		
PROJECT NO.	SHEET NO. ___ OF ___ SHEETS	DRAWING NO.

WARNING: THIS DRAWINGS MAY BE PROVIDED IN AN ELECTRONIC FORMAT FOR CONVENIENCE OF PRINTING ONLY. ANY MODIFICATION OR ALTERATIONS TO THIS ELECTRONIC FILE IS STRICTLY PROHIBITED. MODIFICATIONS AND/OR REVISIONS SHALL ONLY BE PERFORMED UNDER THE DIRECT SUPERVISION OF ZAA STUDIO

ZAA STUDIO

Date: 04.13.15
Project No.:

No.	Revision	Date
1	SUBMITTAL	04.13.15