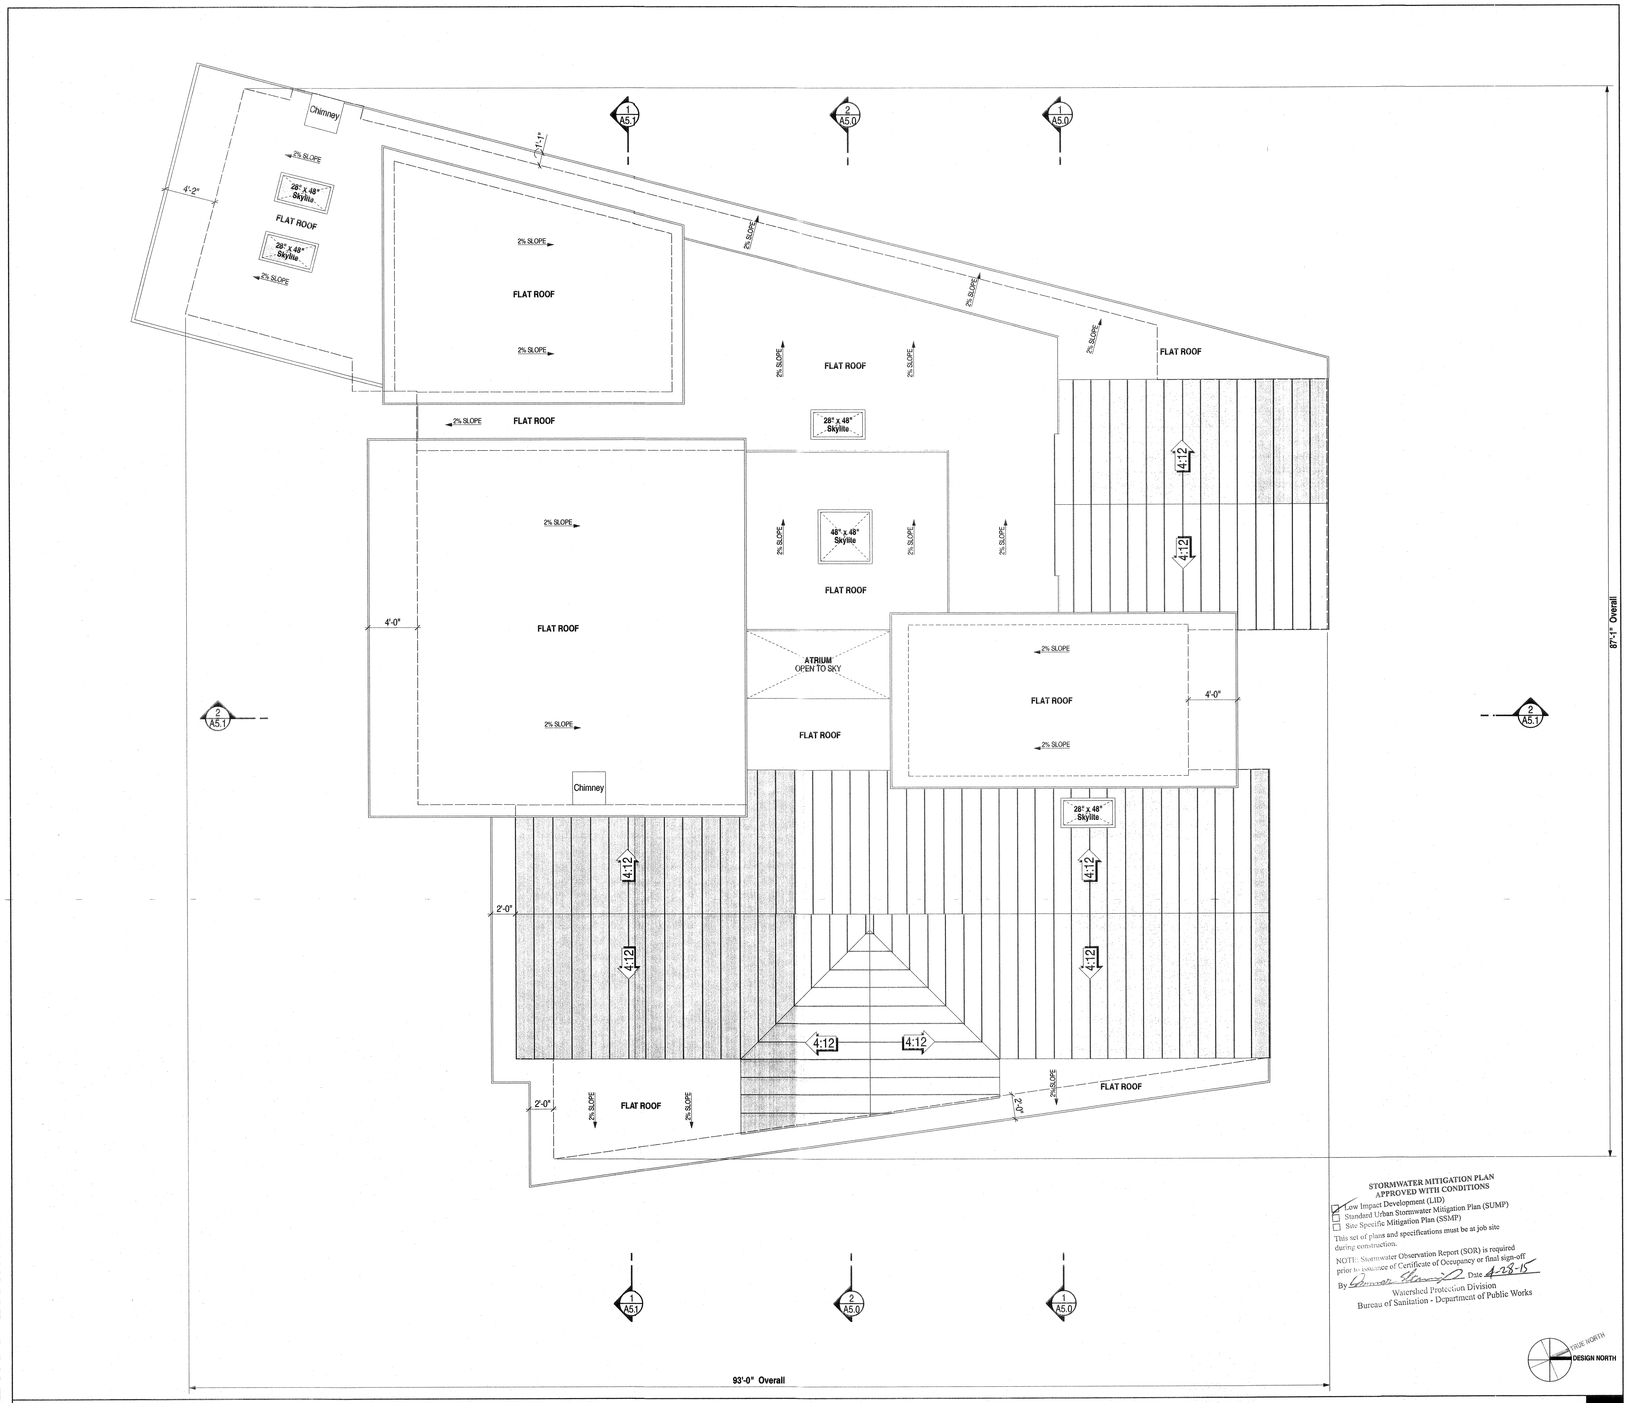

STORMWATER MITIGATION PLAN
APPROVED WITH CONDITIONS

☐ Low Impact Development (LID)
☐ Standard Urban Stormwater Mitigation Plan (SUMP)
☐ Site Specific Mitigation Plan (SSMP)

This set of plans and specifications must be at job site during construction.

NOTE: Stormwater Observation Report (SOR) is required prior to issuance of Certificate of Occupancy or final sign-off

By [signature] Date 4-23-15
Watershed Protection Division
Bureau of Sanitation - Department of Public Works

ROOF PLAN - PROPOSED
1/4" = 1' - 0"

1

LADBS
BUILDING PLAN
APPROVED

WILKEN
ARCHITECT

OWNER:

TIMOTHY & SHERYL SCHEY
1030 N. Anoka Place
Pacific Palisades, Ca. 90072

PROJECT
1030 N. ANOKA PLACE
PACIFIC PALISADES CA. 90272

DRAWING TITLE
ROOF PLAN - PROPOSED

SCALE
1/4" = 1'-0"

NO.	DATE	ISSUANCE
1.	11.21.14	AS-BUILT PLAN
2.	11.24.14	STUDY 1
3.	01.08.15	STUDY 2
4.	01.09.15	STUDY 3
5.	01.13.15	HOA REVIEW
6.	01.20.15	ENGINEER

A3.3

01.20.15 ENGINEER

RTI Ark 3 0 005