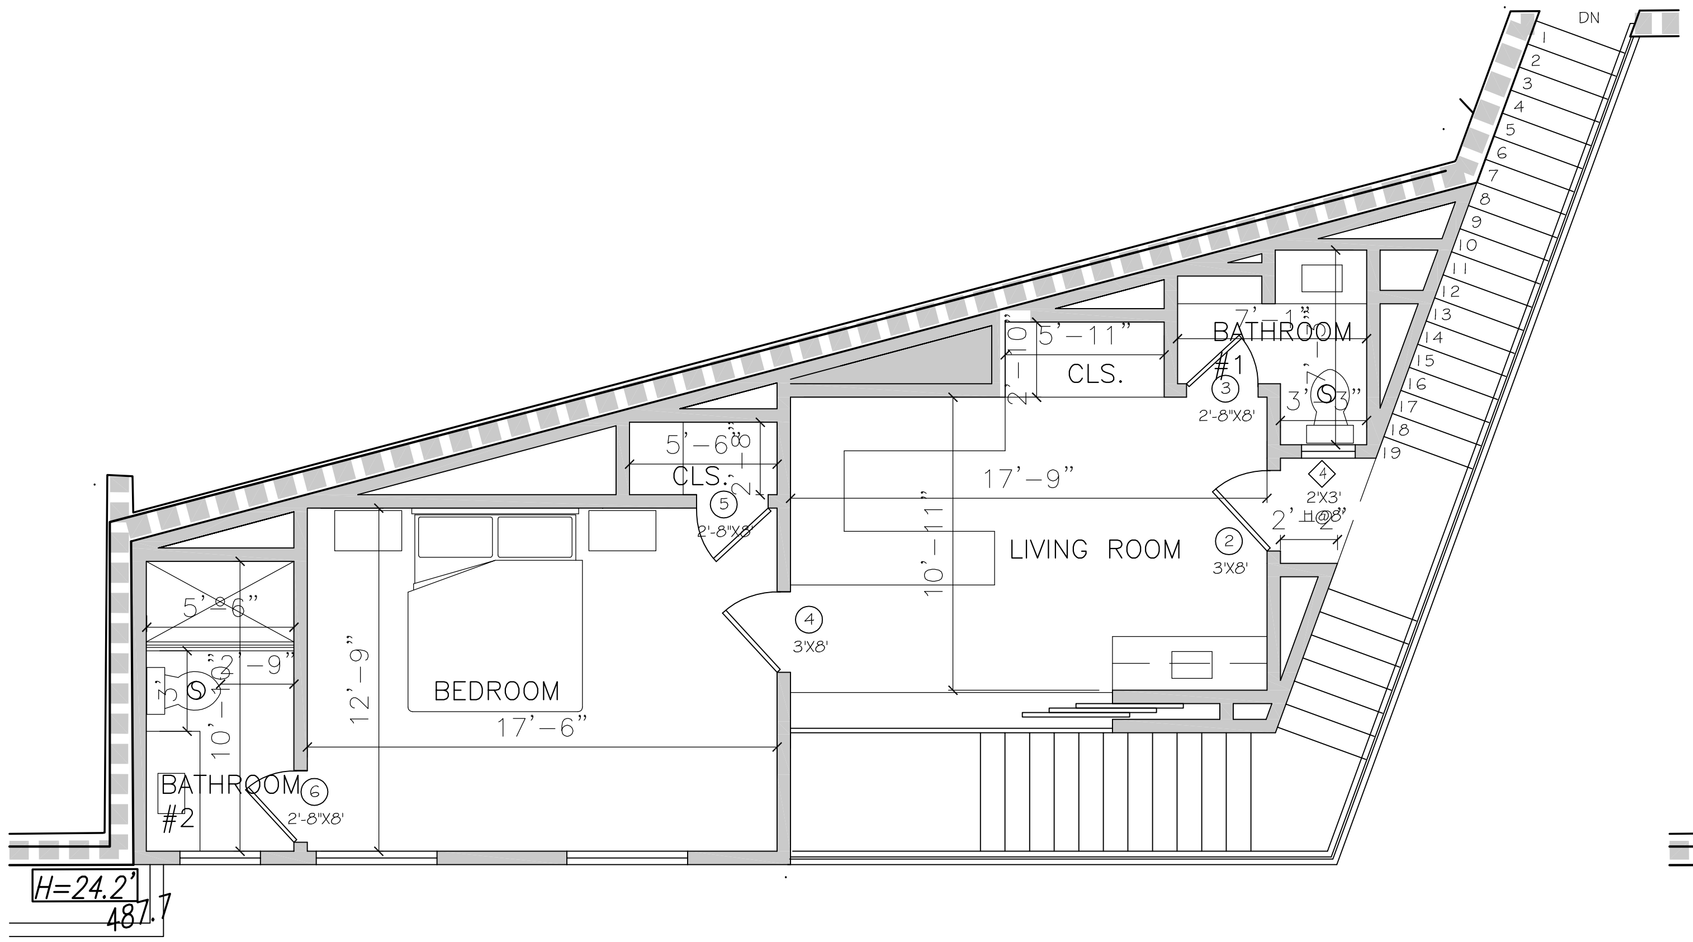

(E) SECOND FLOOR

ACCESSORY STRUCTURE
SCALE: 1/4" = 1'-0"

NORTH

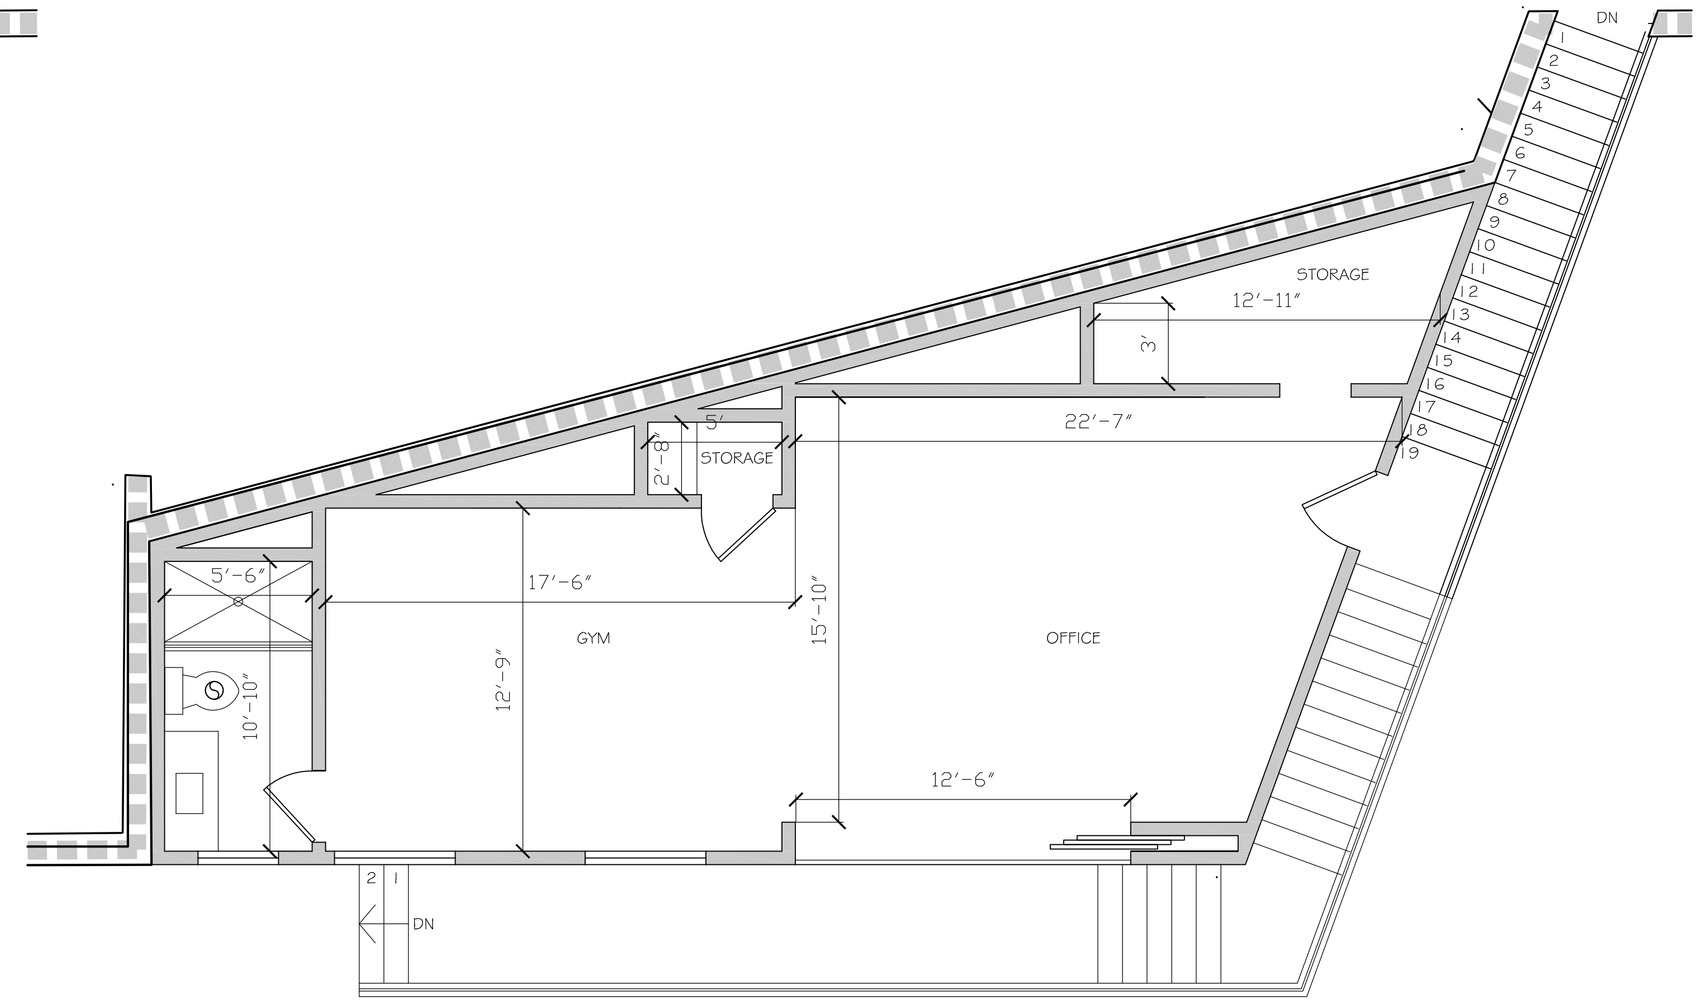

(N) SECOND FLOOR

ACCESSORY STRUCTURE
SCALE: 1/4" = 1'-0"

NORTH

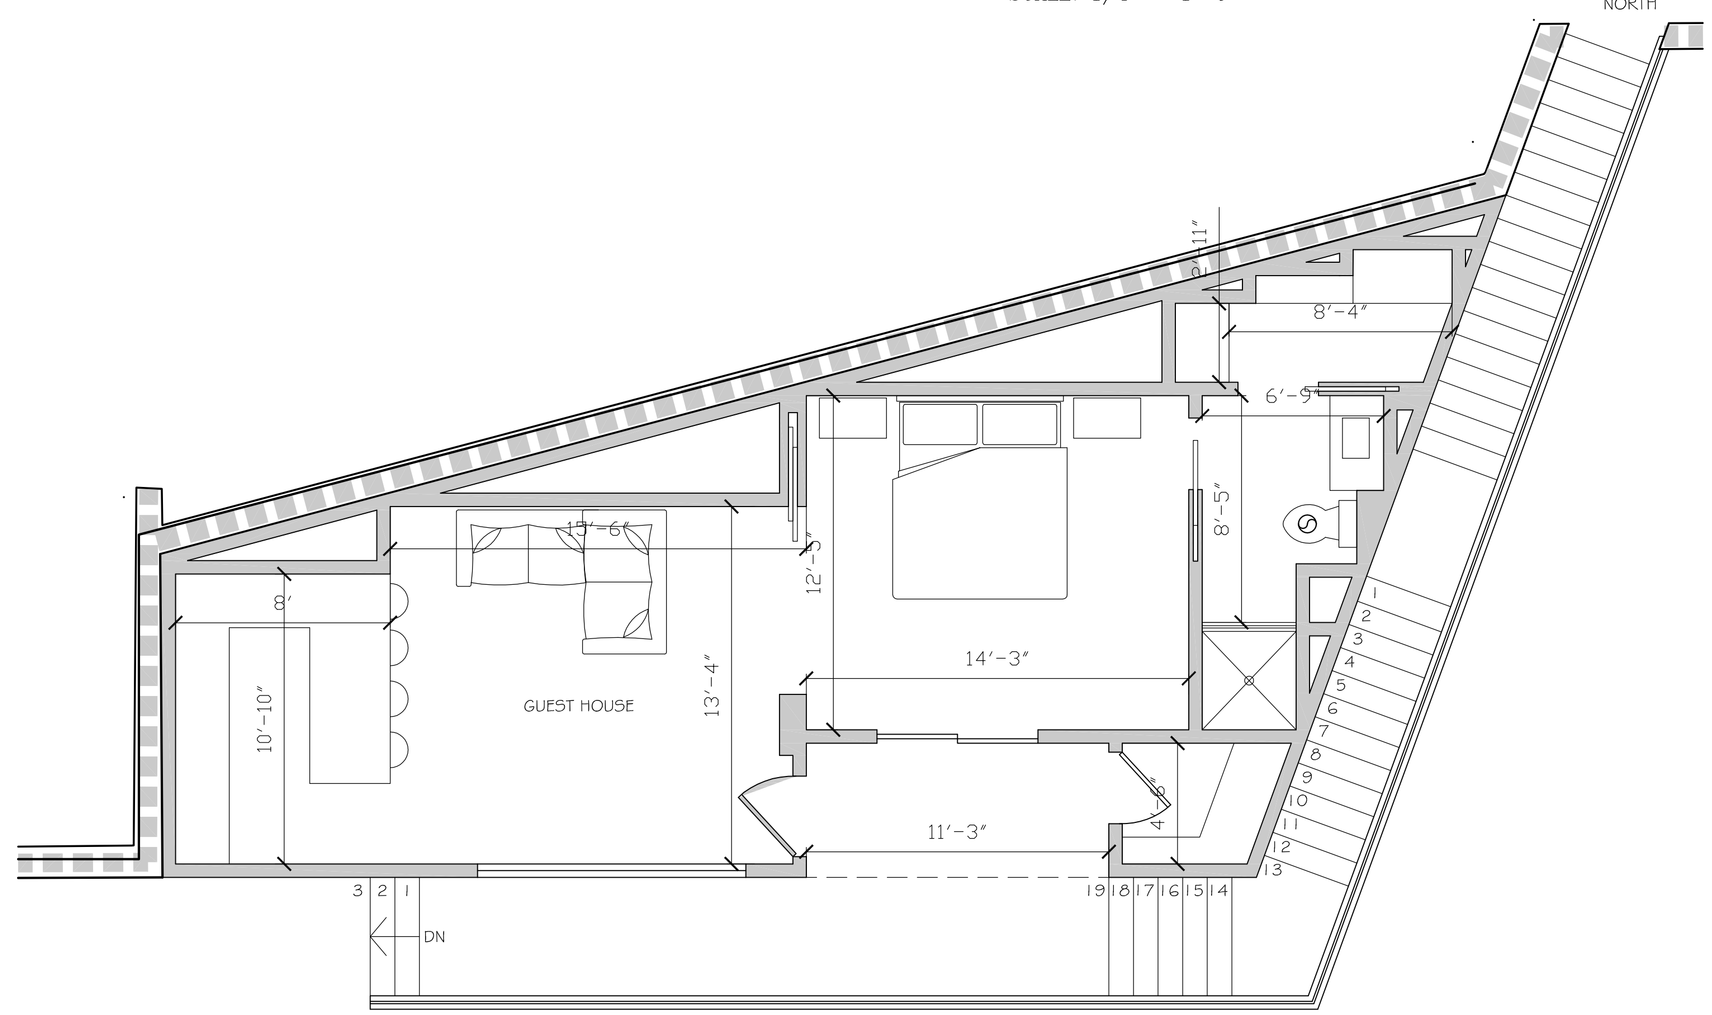

(N) FIRST FLOOR

ACCESSORY STRUCTURE
SCALE: 1/4" = 1'-0"

NORTH

No.	Revision	Date

Date: 08.21.15
Project No.:

STUDIO

WARNING: THIS DRAWINGS MAY BE PROVIDED IN AN ELECTRONIC FORMAT FOR CONVENIENCE OF REFERENCE ONLY. ANY MODIFICATIONS OR ALTERATIONS TO THIS ELECTRONIC FILE IS STRICTLY PROHIBITED UNLESS AUTHORIZED IN WRITING BY ZAA STUDIO. REVISIONS SHALL ONLY BE PERFORMED UNDER THE DIRECT SUPERVISION OF ZAA STUDIO

CITY OF LOS ANGELES
CALIFORNIA
DEPARTMENT OF BUILDING & SAFETY, SERVICES

REVISIONS	
DATE	DESCRIPTION

DRAWN
CHECKED
SCALE
DATE
APPROVED BY
CITY ENGINEER — R.O.S.
PROJECT NO.
SHEET NO. ___ OF ___ SHEETS
DRAWING NO.

DRAWING TITLE: ACCESSORY STRUCTURE

PROJECT ADDRESS: 10658 ANOKA DR, PACIFIC PALISADES, CA 90272

A4.0