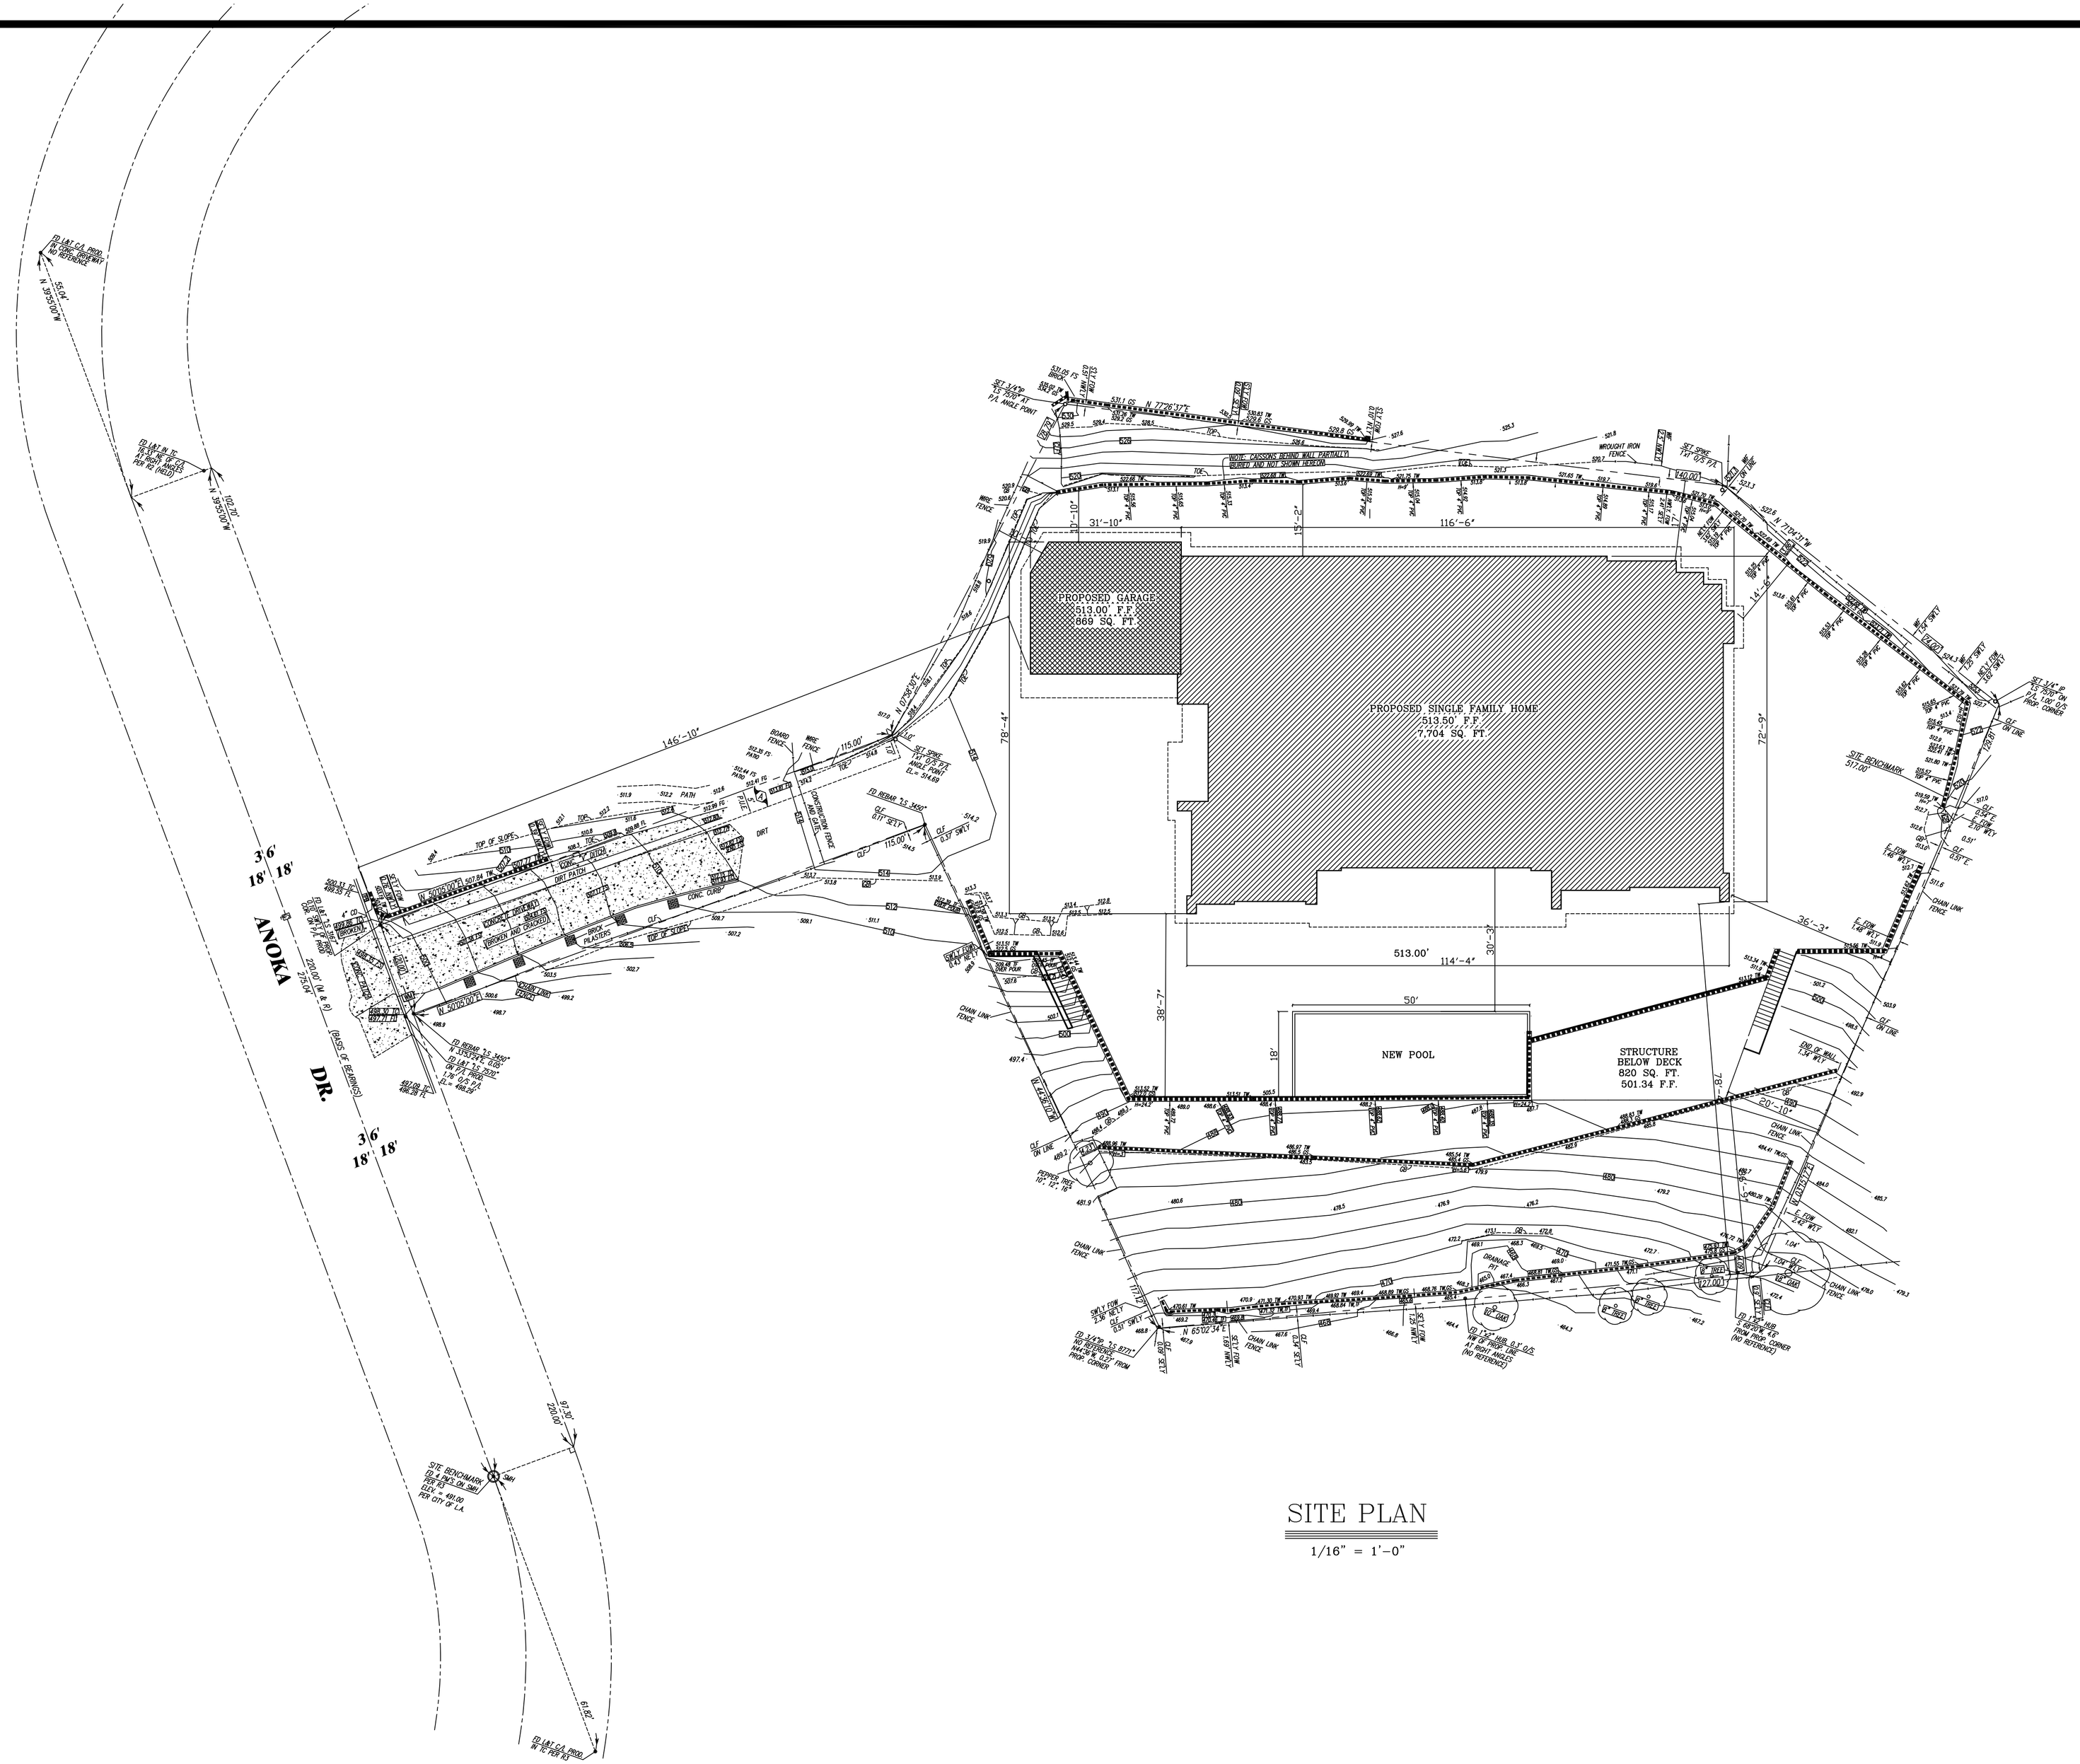

SITE PLAN

1/16" = 1'-0"

No.	Revision	Date
1	SUBMITTAL	04.13.15

Date: 04.13.15

Project No.:

STUDIO

WARNING: THIS DRAWINGS MAY BE PROVIDED IN AN ELECTRONIC FORMAT IN ADDITION TO A PRINTING ONLY. ANY MODIFICATION OF ALTERATIONS TO THIS ELECTRONIC FILE IS PROHIBITED AND ANY MODIFICATIONS OR REVISIONS SHALL ONLY BE PERFORMED UNDER THE DIRECT SUPERVISION BY SAA STUDIO

CITY OF LOS ANGELES
CALIFORNIA
DEPARTMENT OF BUILDING & SAFETY

REVISIONS	
DATE	DESCRIPTION

DRAWN: CHECKED: SCALE: DATE: APPROVED BY: CITY ENGINEER - R.O.S. PROJECT NO.: SHEET NO.: DRAWING NO.: OF ___ SHEETS

DRAWING TITLE: SITE PLAN

PROJECT ADDRESS: 16058 ANOKA DR. PACIFIC PALISADES CA 90272

A2.0A