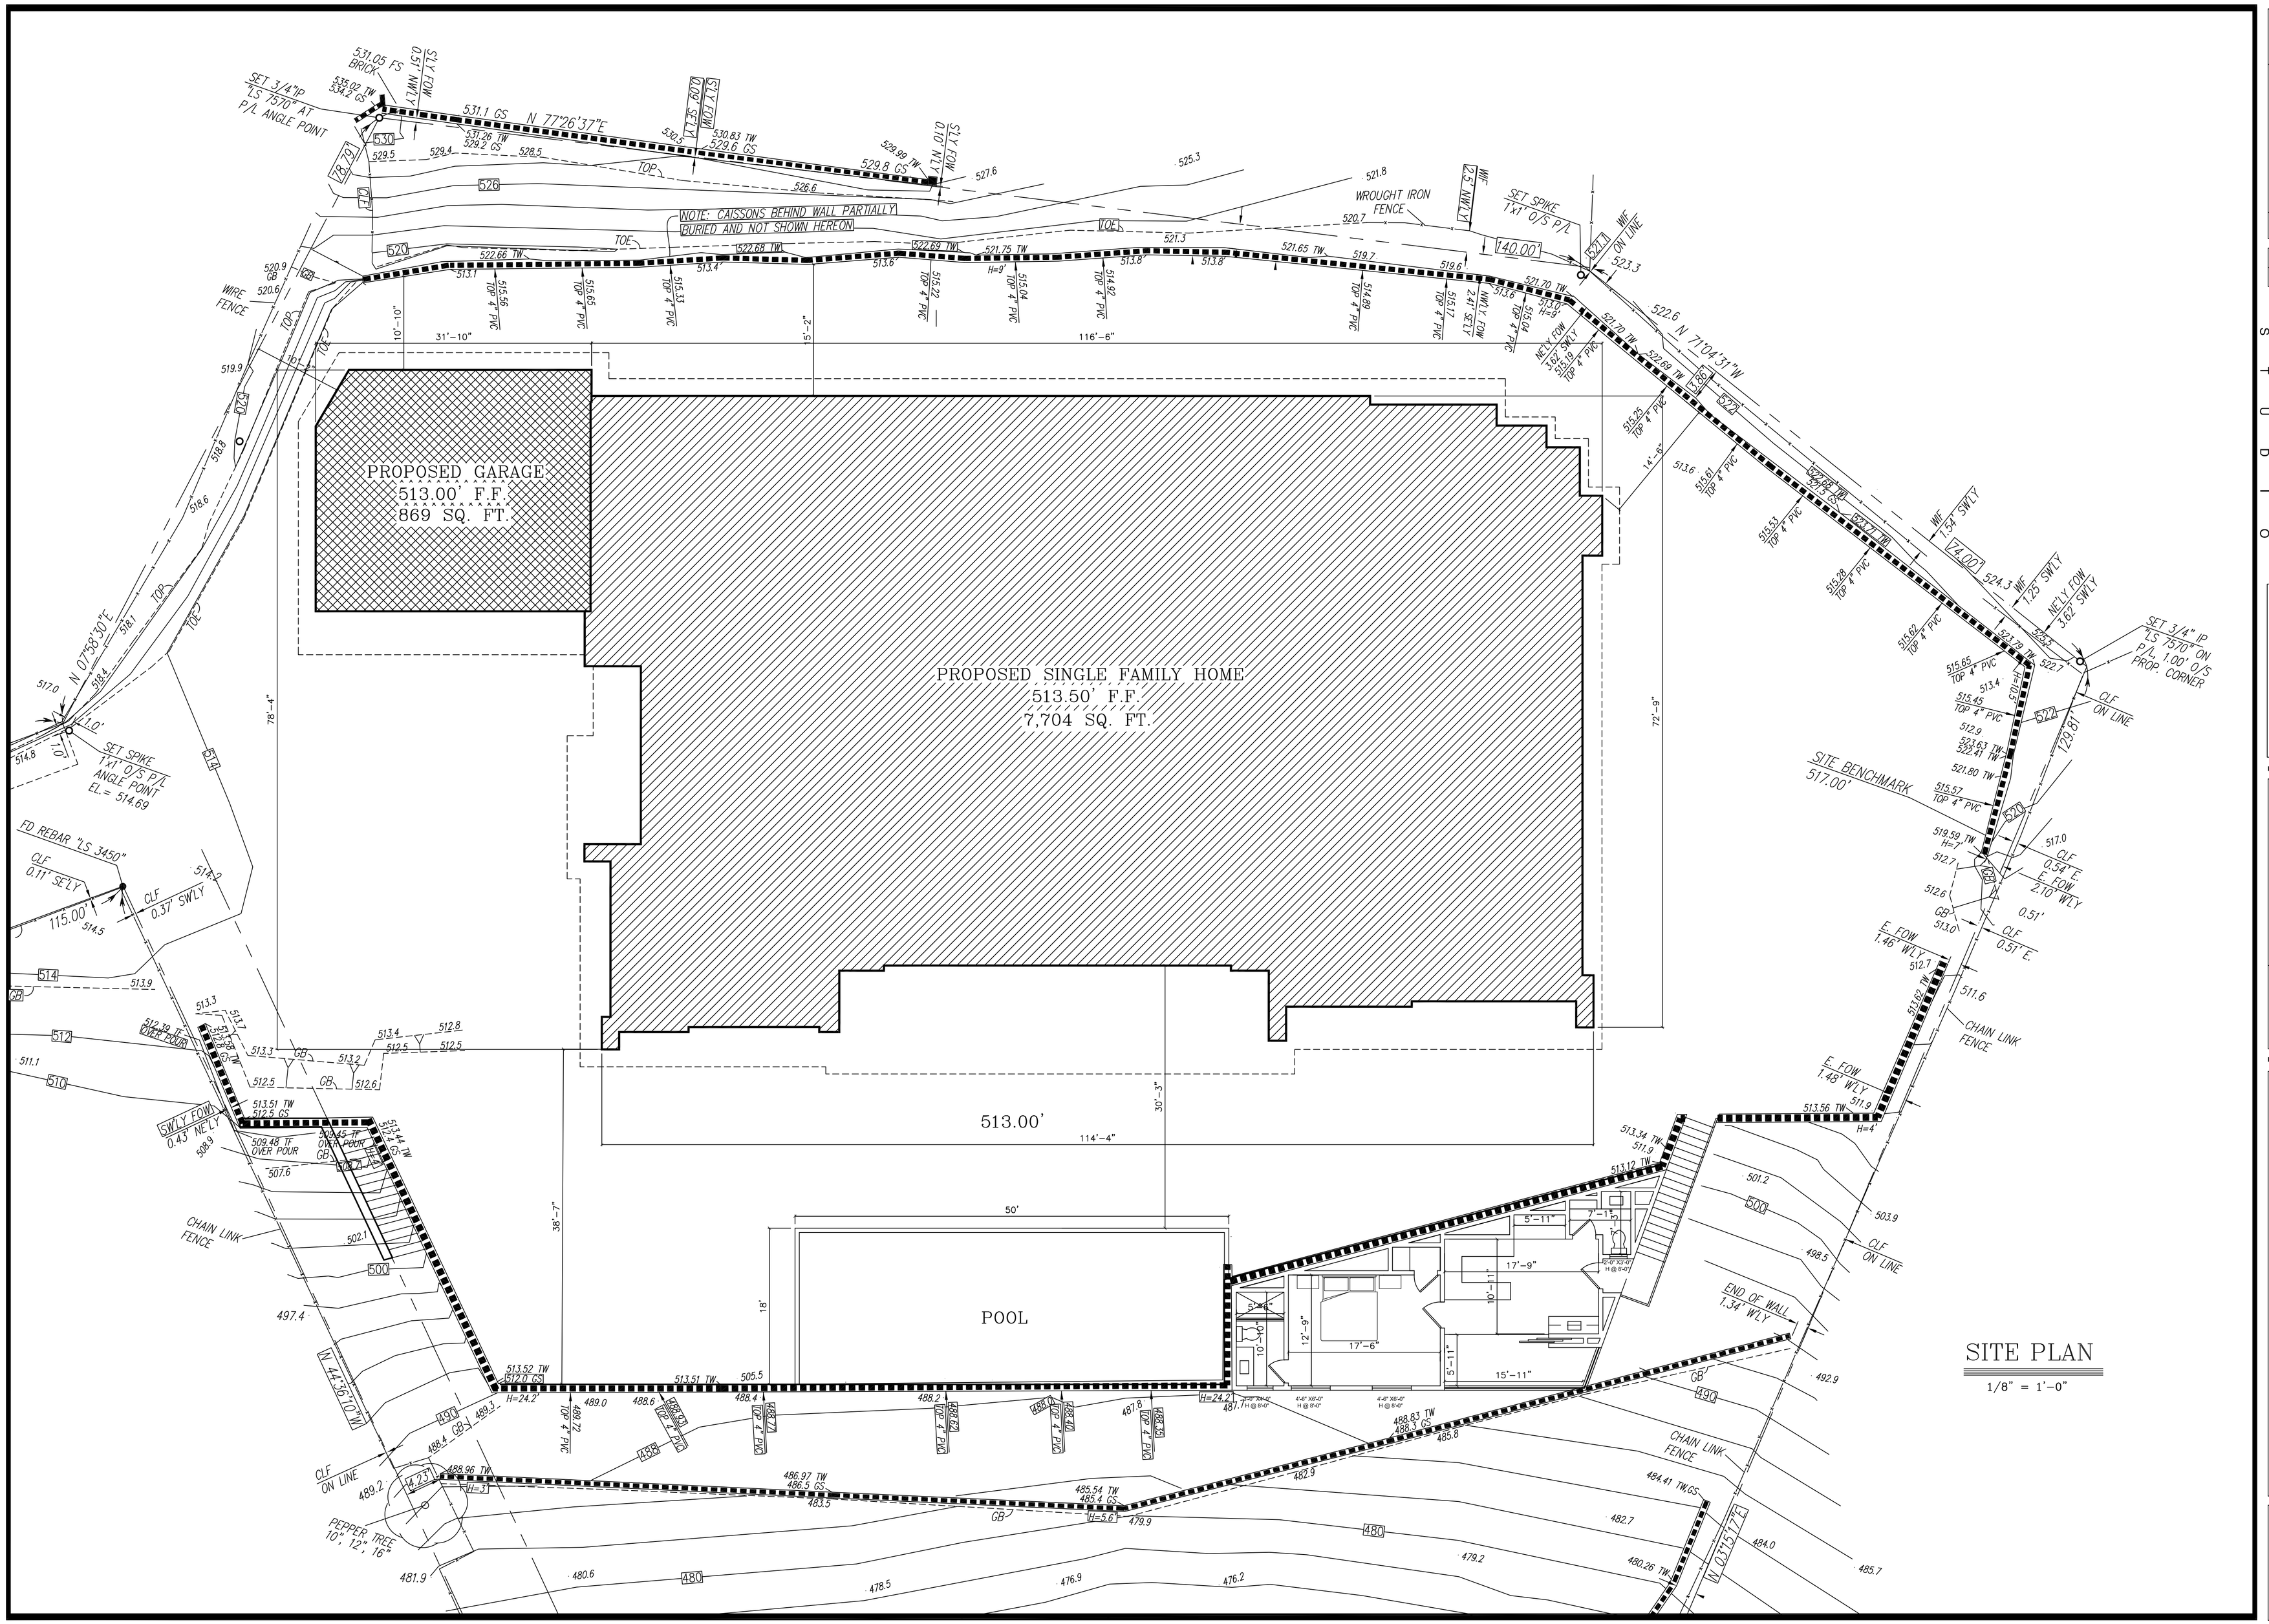

SITE PLAN

1/8" = 1'-0"

No.	Revision	Date
1	SUBMITTAL	04.13.15

Date: 04.13.15

Project No.:

STUDIO

WARNING: THIS DRAWINGS MAY BE PROVIDED IN ELECTRONIC FORMAT OR MODIFIED FOR PRINTING ONLY. ANY MODIFICATION OF ALTERATIONS TO THIS ELECTRONIC FILE AS WELL AS PRINTS MADE FROM THIS FILE AND/OR REVISIONS SHALL ONLY BE PERFORMED UNDER THE DIRECT SUPERVISION OF A.A. STUDIO

CITY OF LOS ANGELES
CALIFORNIA
DEPARTMENT OF BUILDING & SAFETY

REVISIONS	
DATE	DESCRIPTION

DRAWN: | CHECKED: | APPROVED BY: | CITY ENGINEER - K.L.C. | SCALE: | DATE: | PROJECT NO.: | SHEET NO.: | OF ___ SHEETS | DRAWING NO.: ___

DRAWING TITLE: SITE PLAN

PROJECT ADDRESS: 16058 ANOKA DR. PACIFIC PALISADES CA 90272

A2.0B